FilmL.A., Inc.
6255 W Sunset Blvd, 12th Floor
Hollywood, CA 90028
t: (213)977-8600 - f: (213)977-8601
www.filmla.com

Summary Information

Permit No: F00140081 **Type of Permit:** FILMING **Release Date:** 07/24/2018

Production Company WARNER BROS TELEVISION PRODUCTION

Insured Company Name WARNER BROS TELEVISION PRODUCTION

Contact Phone No. 1 818-954-4833
Contact Phone No. 2
Fax 818-954-4904
Address 4000 WARNER BLVD
BURBANK, California 91522

Production Title LETHAL WEAPON

Type of Production TV Drama

Producer Marc Alpert

Director Nic Copus

1st AD Larry Wagner

Production Manager Mark Bashaar

FilmL.A. Coordinator Naomi Kajiyama

Location Manager Timothy Hillman
Primary Phone Mobile - 213-712-1637
Secondary Phone Office - 818-954-3077

Location Assistant Mona Nash Boelter
Primary Phone Mobile - 818-415-8383
Secondary Phone Office - 818-954-3077

Fees

Posting 1200	$276.00
Posting Max	$828.00
Notification Charge	$252.00
FILMLA NON-REFUNDABLE FILM APPLICATION FEE	$685.00
LA CITY LANE AND STREET CLOSURE FEE	$312.00
LA CITY FIRE DEPARTMENT SPOT CHECK SURCHARGE	$85.00

Total Permit Fee $2,438.00

Number of Locations 1

NOT A PERMIT

Permit #F00140081

FilmL.A., Inc.
6255 W Sunset Blvd, 12th Floor
Hollywood, CA 90028
t: (213)977-8600 - f: (213)977-8601
www.filmla.com

Summary Information — Location

Permit Number	F00140081	**Location Manager**	Timothy Hillman
Production Company	WARNER BROS TELEVISION PRODUCT...	Primary Phone	Mobile - 213-712-1637
Insured Company	WARNER BROS TELEVISION PRODUCT...	Secondary Phone	Office - 818-954-3077
Production Title	LETHAL WEAPON		

Location Address 4720 Yarmouth Ave, Los Angeles, CA, 91316

Location Type Private Residence

Prep Dates 7/24/2018 - 7/24/2018 07:00 - 19:00 1 day

Film Dates 7/25/2018 - 7/26/2018 07:00 - 03:00 1 day

Strike Dates 7/26/2018 - 7/26/2018 07:00 - 19:00

Open or Closed to the Public Open

Generic Conditions

*Certain service and personnel fees required by jurisdictional agencies are not collected by FilmL.A. Any such fees must be paid directly to the appropriate agency, and a separate invoice will be provided to the permittee.
*LA CITY AND/OR LA COUNTY FIRE CHECKLIST ATTACHED TO FINAL PERMIT. THE PERMITTEE IS RESPONSIBLE FOR COMPLETING CHECKLIST PRIOR TO FILMING ACTIVITY AT THIS LOCATION. NON COMPLIANCE MAY RESULT IN ASSIGNMENT OF A FIRE OFFICER.
All travel lanes and bike lanes shall be closed per the WATCH manual.
Community Survey Obtained
Equipment staging and vehicles may park on one side of the street only.
May not interfere with adjacent traffic lanes or adjacent bike lane
Must Maintain 5' Clearance on Sidewalks/Walkways
Must maintain local/emergency access
No cast or crew parking on area streets
No interference with merchant activity.
Notify LAPD West Valley Division (818) 374-7611 and comm. (213) 978-6552 1/2 hour prior to any gunfire, brandishing weapons, special effects or simulated emergency or criminal activity.
Traffic control must be done in accordance w/MUTCD
Uniformed officers shall have a copy of the film permit in their possession and are required to confirm that all traffic control signage devices are in place.

Please see attached documents

WB.Lethal.140081.ValleyVistaSS.pdf
WB.Lethal.140081.SfxYarmouth.pdf
07.25.18 SCHOOL 140081 (KAJIYAMA).pdf

Equipment on Location	Type	Quantity	Personnel on Location	Type	Quantity
	5 or 10 ton trucks	3		Cast	6

NOT A PERMIT

FilmL.A., Inc.
6255 W Sunset Blvd, 12th Floor
Hollywood, CA 90028
t: (213)977-8600 - f: (213)977-8601
www.filmla.com

Summary Information — Location

Permit Number	F00140081	**Location Manager**	Timothy Hillman
Production Company	WARNER BROS TELEVISION PRODUCT...	Primary Phone	Mobile - 213-712-1637
Insured Company	WARNER BROS TELEVISION PRODUCT...	Secondary Phone	Office - 818-954-3077
Production Title	LETHAL WEAPON		

Cast/Crew	80	Crew	75
vehicles		Extras	6
Catering Truck	2	Off-Duty/Retired LAPD Officer(s)	2
Condors	2	Spot Check	1
Cranes	1		
Cube Trucks	2		
Generator	2		
Honey Wagons	1		
Picture vehicles	6		
Portable restrooms	1		
Scissor Lifts	2		
Semi Trucks	6		
Stakebed Trucks	6		
Trailers	6		
Vans	6		

Filming Activities Atmospheric Smoke Effects; Camera in car; Camera on sticks; Drive by; Drive ups & away; Emergency vehicles with flashing lights; Equipment on property; Equipment on sidewalk & street; Equipment on sidewalk, in curb lane & across street; Handheld equipment; Interior and exterior dialogue; Intermittent pedestrian control; Intermittent traffic control - 2 minutes standard; People sit in boat on trailer and have conversation; Boat on trailer pulls away from house and travels up street.;

Special Effects: F/X Permit # 26904

Type	No. Times Per Day	No. Takes Per Take
Fire Bars	2 - 5	10 - 15
Man burning files on grill	2 - 5	1

Description of F/X Scene: Actor burns papers in side yard on BBQ grill
Spot check for sfx ok per Insp Owens

Jurisdiction **Political:** Los Angeles City - Council District 05 **Police:** Los Angeles Police Department **Fire:** Los Angeles City

Thomas Guide **Page:** 561 **Grid:** B4

Approvals LOS ANGELES CITY POLICE DEPARTMENT Vincent Aguirre

NOT A PERMIT

FilmL.A., Inc.
6255 W Sunset Blvd, 12th Floor
Hollywood, CA 90028
t: (213)977-8600 - f: (213)977-8601
www.filmla.com

Summary Information — Location

Permit Number	F00140081	**Location Manager**	Timothy Hillman
Production Company	WARNER BROS TELEVISION PRODUCT...	Primary Phone	Mobile - 213-712-1637
Insured Company	WARNER BROS TELEVISION PRODUCT...	Secondary Phone	Office - 818-954-3077
Production Title	LETHAL WEAPON		

FILMLA. CLOSURES — Joshua Mingo
LOS ANGELES CITY DEPARTMENT OF PUBLIC WORKS — Vanessa Martin

Coordinator Note No Honda EU2000I generator use with a serial number between EAAJ-2260273 to EAAJ-2485025 (See SAFETY AND EMISSIONS RECALL NOTICE)
No smoking.
Fire extinguisher in filming area every 75 feet
Any violations, a UFSO will be assigned.
Spot check ok per Insp Morel

Parking

Base Camp
Location Type : Filming Location

Crew Parking
Location Type : Filming Location

Parking Notes
CREW PARKING AT CRESPI HIGH 5031 Alonzo Ave, Encino, CA 91316

Posting "No Parking" signs B/S YARMOUTH AV. FROM VALLEY VISTA BL. SOUTH TO CUL DE SAC
B/S VALLEY VISTA BL. FROM WHITE OAK PL. TO ZELZAH AV.

Approximate Footage more than 1800 **Log Number** 209623

Date(s) 7/25/2018 to 7/25/2018 **Time(s)** 00:00 to 23:59

Posting "No Parking" signs W/S YARMOUTH AV. FROM VALLEY VISTA SOUTH TO CUL DE SAC - CONTINUOUS

Approximate Footage 901 - 1200 **Log Number** 209410

Date(s) 7/24/2018 to 7/26/2018 **Time(s)** 07:00 to 22:00

Lane / Full Closure S/S CURB LANE ON VALLEY VISTA BL.VD., WHITE OAK PL. - ZELZAH AVE.

Approximate Footage 0 - 300

Date(s) 7/25/2018 to 7/25/2018 **Time(s)** 07:00 to 03:00

NOT A PERMIT

Permit #F00140081

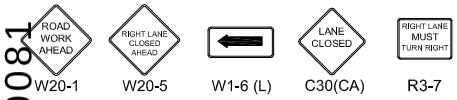

W20-1 W20-5 W1-6 (L) C30(CA) R3-7

Ⓢ TRAFFIC SIGNAL

● TRAFFIC CONE

TYPE I W/ SIGN

HIGH LEVEL WARNING DEVICE

ALL TRAFFIC CONTROL WILL BE INSTALLED TO MEET OR EXCEED THE LATEST CA-MUTCD MINIMUM REQUIREMENTS

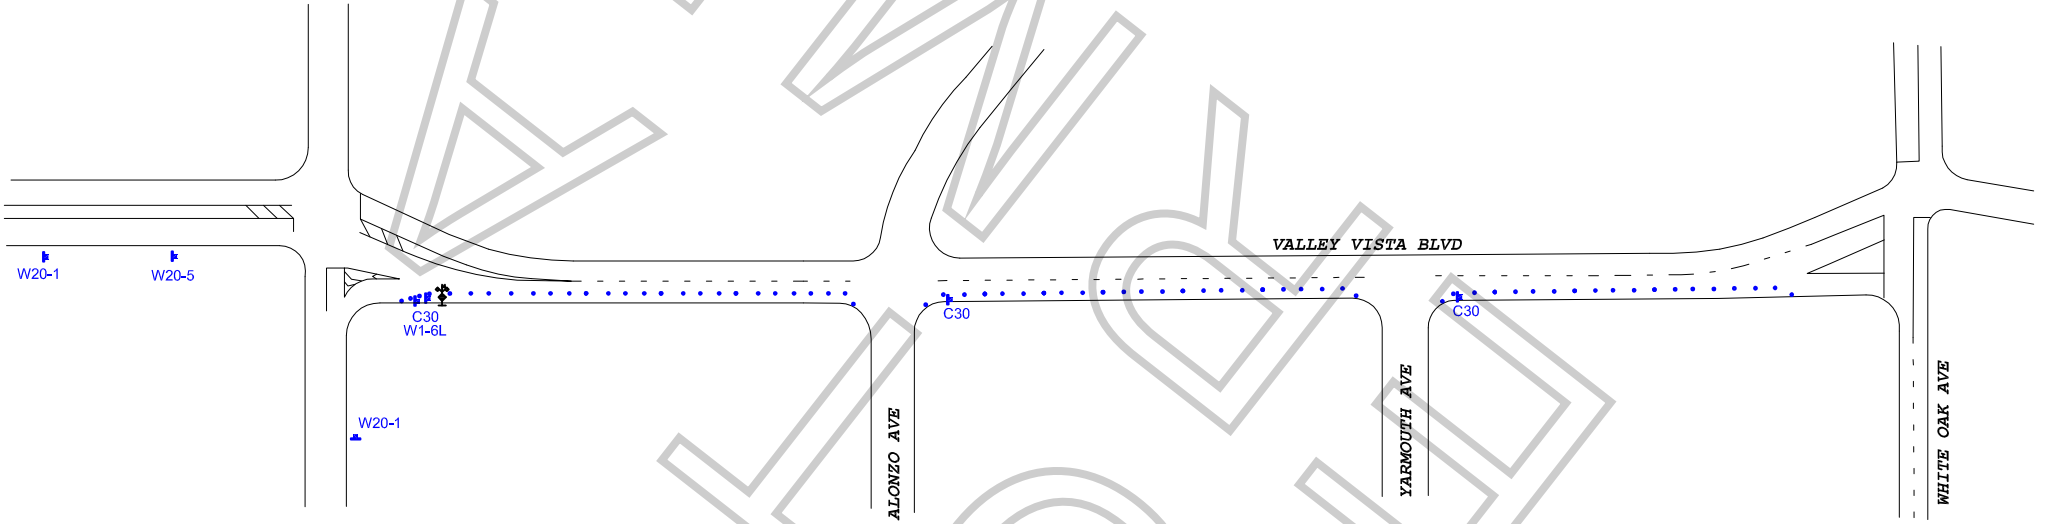

WORK ZONE TRAFFIC CONTROL PLAN
GENERAL NOTES

1. DATE/TIME: 7-25-18 FROM 07:00 HOURS TO 03:00 HOURS.

2. ALL SIGNING, STRIPING, AND TRAFFIC CONTROL DEVICES SHALL CONFORM TO THE (CURRENT) STATE OF CALIFORNIA DEPARTMENT OF TRANSPORTATION (CALTRANS) STANDARD PLANS AND STANDARD SPECIFICATIONS, CALIFORNIA MUTCD, AND ANY ADDENDUMS THERETO, AND AS SHOWN ON THESE PLANS, SYMBOLS AND ABBREVIATIONS USED ARE SHOWN ON CALTRANS STANDARD PLANS.
3. THERE WILL BE NO INTERFERENCE WITH TRAFFIC SIGNALS OR CROSSWALKS.
4. CONES WILL BE 28" MINIMUM HEIGHT AND HAVE REFLECTORIZED SLEEVES FOR NIGHT WORK.
5. POLICE WILL DIRECT TRAFFIC IF NECESSARY.

TCP FOR: WARNER BROTHERS TV: "LETHAL WEAPON"

LOCATION: SOUTH CURB LANE CLOSURE
VALLEY VISTA BLVD BTWN WHITE OAK & ZELZAH AVE
ENCINO, CALIFORNIA

CONTACT: TIM HILLMAN
PH# 213-712-1637

JCL TRAFFIC SERVICES
(213) 622-9775
C31-CA Lic # 805357

DATE REVISIONS

DRAFTER: MARIO MENJIVAR
SCALE: N.T.S.
FILM LA: NK

FINAL ZONE

F-315-U

LOS ANGELES FIRE DEPARTMENT

Permit #F00140081

Permit No: 26904

Date Issue 7/24/2018

SPECIAL PERMIT TO USE SPECIAL EFFECTS

State Lic No 3248.06

Name:	Brendon John Odell	Address:	24420 JENNIFER PLACE			Phone:	(661) 816-4934
Company:		City:	NEWHALL			Mobile:	
Email:	brendonodell@mac.com	State:	ca	Zip:	91321	Fax:	(661) 388-4806

2nd Operator: 3248.06 Brendon John Odell

Production Title: LETHAL WEAPON Production Company: WARNER BROS

Location: 4720 YAMOUTH AVE

PERMISSION IS HEREBY GRANTED TO SIMULATE:

ACTOR BURNING FILES IN A BBQ

USING THE FOLLOWING SPECIAL EFFECTS MATERIAL:

2-10 GAL PROPANE TANKS AND 1 LITER OF LIGHTER FLUID

UNDER THE FOLLOWING CONDITIONS:

UNDER THE DIRECT SUPERVISION OF Brendon John Odell, 3248.06 AND SPOT CHECK FOR EFFECTS ONLY FP# 140081

ADDITIONAL TERMS AND CONDITIONS

992.6 HSC RESPONSIBILITY. The Company representative shall provide to the authority having jurisdiction the name and license number of the special effects operator who shall have the authority, responsibility and be in charge of handling all Special Effects Material. The company representative shall also allocate sufficient time to the Special Effects Pyrotechnic Operator to prepare for the transportation, parking, storing, securing daily, discharging, disposing of, or otherwise handling of fireworks, pyrotechnic devices, or materials in a sane manner. Upon completion of firing, no unauthorized person shall be permitted access to the firing area until the licensed pyrotechnic operator has determined the area to be safe and secure.

NOTICE: The permittee and production company shall be advised that this permit in no way removes or modifies their responsibility to comply with any other applicable laws or ordinances, including those relating to excessive noise.

57.105.8 THE CHIEF SHALL HAVE THE POWER TO REVOKE OR SUSPEND ANY SPECIAL PERMIT UPON VIOLATION OF THE TERMS AND CONDITIONS IN ACCORDANCE WITH PROVISIONS OF SECTION 57.105.5 OF THE LOS ANGELES MUNICIPAL CODE.

SUBJECT TO FIELD INSPECTION NO DEVIATION WITHOUT WRITTEN PERMISSION

TEMPORARY FROM

7/25/2018 TO

Fire Chief
By: OWENS
Phone: 213 978-3670

lafd:rev 2/2017

NOT A PERMIT

Permit #F00140081

LOS ANGELES FIRE DEPARTMENT
Bureau of Fire Prevention & Public Safety
FILM UNIT
200 N. Main Street, Suite 1710
Los Angeles, CA 90012
(213) 978-3670

Date of Application
07/19/2018

Email questionnaire to: lafdfilm@lacity.org at least 48 hours prior to any proposed activity

Subject line of the email **shall** be formatted as follows: *SCHOOL/CHURCH [1ST Date of Activity] [FilmLA #] [Street Address]*
** EXAMPLE: School/Church 10/21/15 (FilmLA# FA00123456) 200 N Main St **

LAFD FILM UNIT - SCHOOLS & CHURCHES
Filming/Basecamp/Parking Pre-Approval Questionnaire

FACILITY INFORMATION

Facility Name: *	Facility Contact Name: *	SCHOOL	CHURCH
Crespi Carmelite High School	Jeff Thornton	■	☐
Facility Address: *	**Facility Contact Phone #:** *	**OPEN** to Public	**CLOSED** to Public
5031 Alonzo Ave, Encino, CA 91316	818-584-5921	☐	■

Facility Activity(ies) Happening During Production Activity(ies) (check all that apply): After School Program ☐ Day Care ☐ Sports Program ☐ Summer Program ☐

BE ADVISED: All film crew members are required to wear visible ID at all times while on campus. Any crew member found in any unauthorized area will result in the cessation of filming and that person will be removed from campus.

*Required

PRODUCTION COMPANY INFORMATION

Production Title: *	Production Contact: *	FilmLA Permit #: *
Lethal Weapon, Season 3	Aaron Cota	F-00140081
Production Company Name: *	**Production Contact Mobile Phone #:** *	**FilmLA Coordinator:** *
Warner Bros. Television	805-264-2355	Naomi Kajiyama

*Required

PRODUCTION COMPANY ACTIVITY

☐ **FILMING (check box if applicable)**

Prep Date(s):	Film Date(s) & Time(s):	Strike Date(s):

# of Cast:	# of Crew:	# of Extras:	# of Generators:	Drone: Y ☐ N ☐	Special Effects (e.g. smoke, including Water-based, open flames, etc.) Y ☐ N ☐	Will Fire Alarm System Be Bypassed?: Y ☐ N ☐

Location(s) of Activity (areas or buildings) ***INCLUDE A MAP** or drawing showing where production activity will take place.*

Summary of Scene

■ **BASECAMP (check box if applicable)**

Basecamp Date(s)	Additional information ***INCLUDE A MAP** or drawing showing where production activity will take place.*
07/25/2018	

☐ **PARKING (check box if applicable)**

Parking Date(s)	Vehicles (Number, Size & Type) ***INCLUDE A MAP** or drawing showing where vehicles will land.*

LAFD USE ONLY

INSPECTOR NAME MOREL	SPOT CHECK ■	UFSO REQUIRED ☐

Notes:

- *Please note that by submitting this form for review, you agree to the above conditions and accept the responsibility of ensuring that all life/safety requirements will be followed. ANY ALTERATIONS, MODIFICATIONS AND/OR CHANGES IN STATED CONDITIONS ARE SUBJECT TO THE SAFETY OFFICER'S APPROVAL.*
- ***All pages of this document must be onsite and available for review by the Fire Inspector upon request. Failure to comply may result in the assignment of a UFSO if location is not in compliance with the fire requirements for use of the facility as stated in this document .***

NOT A PERMIT